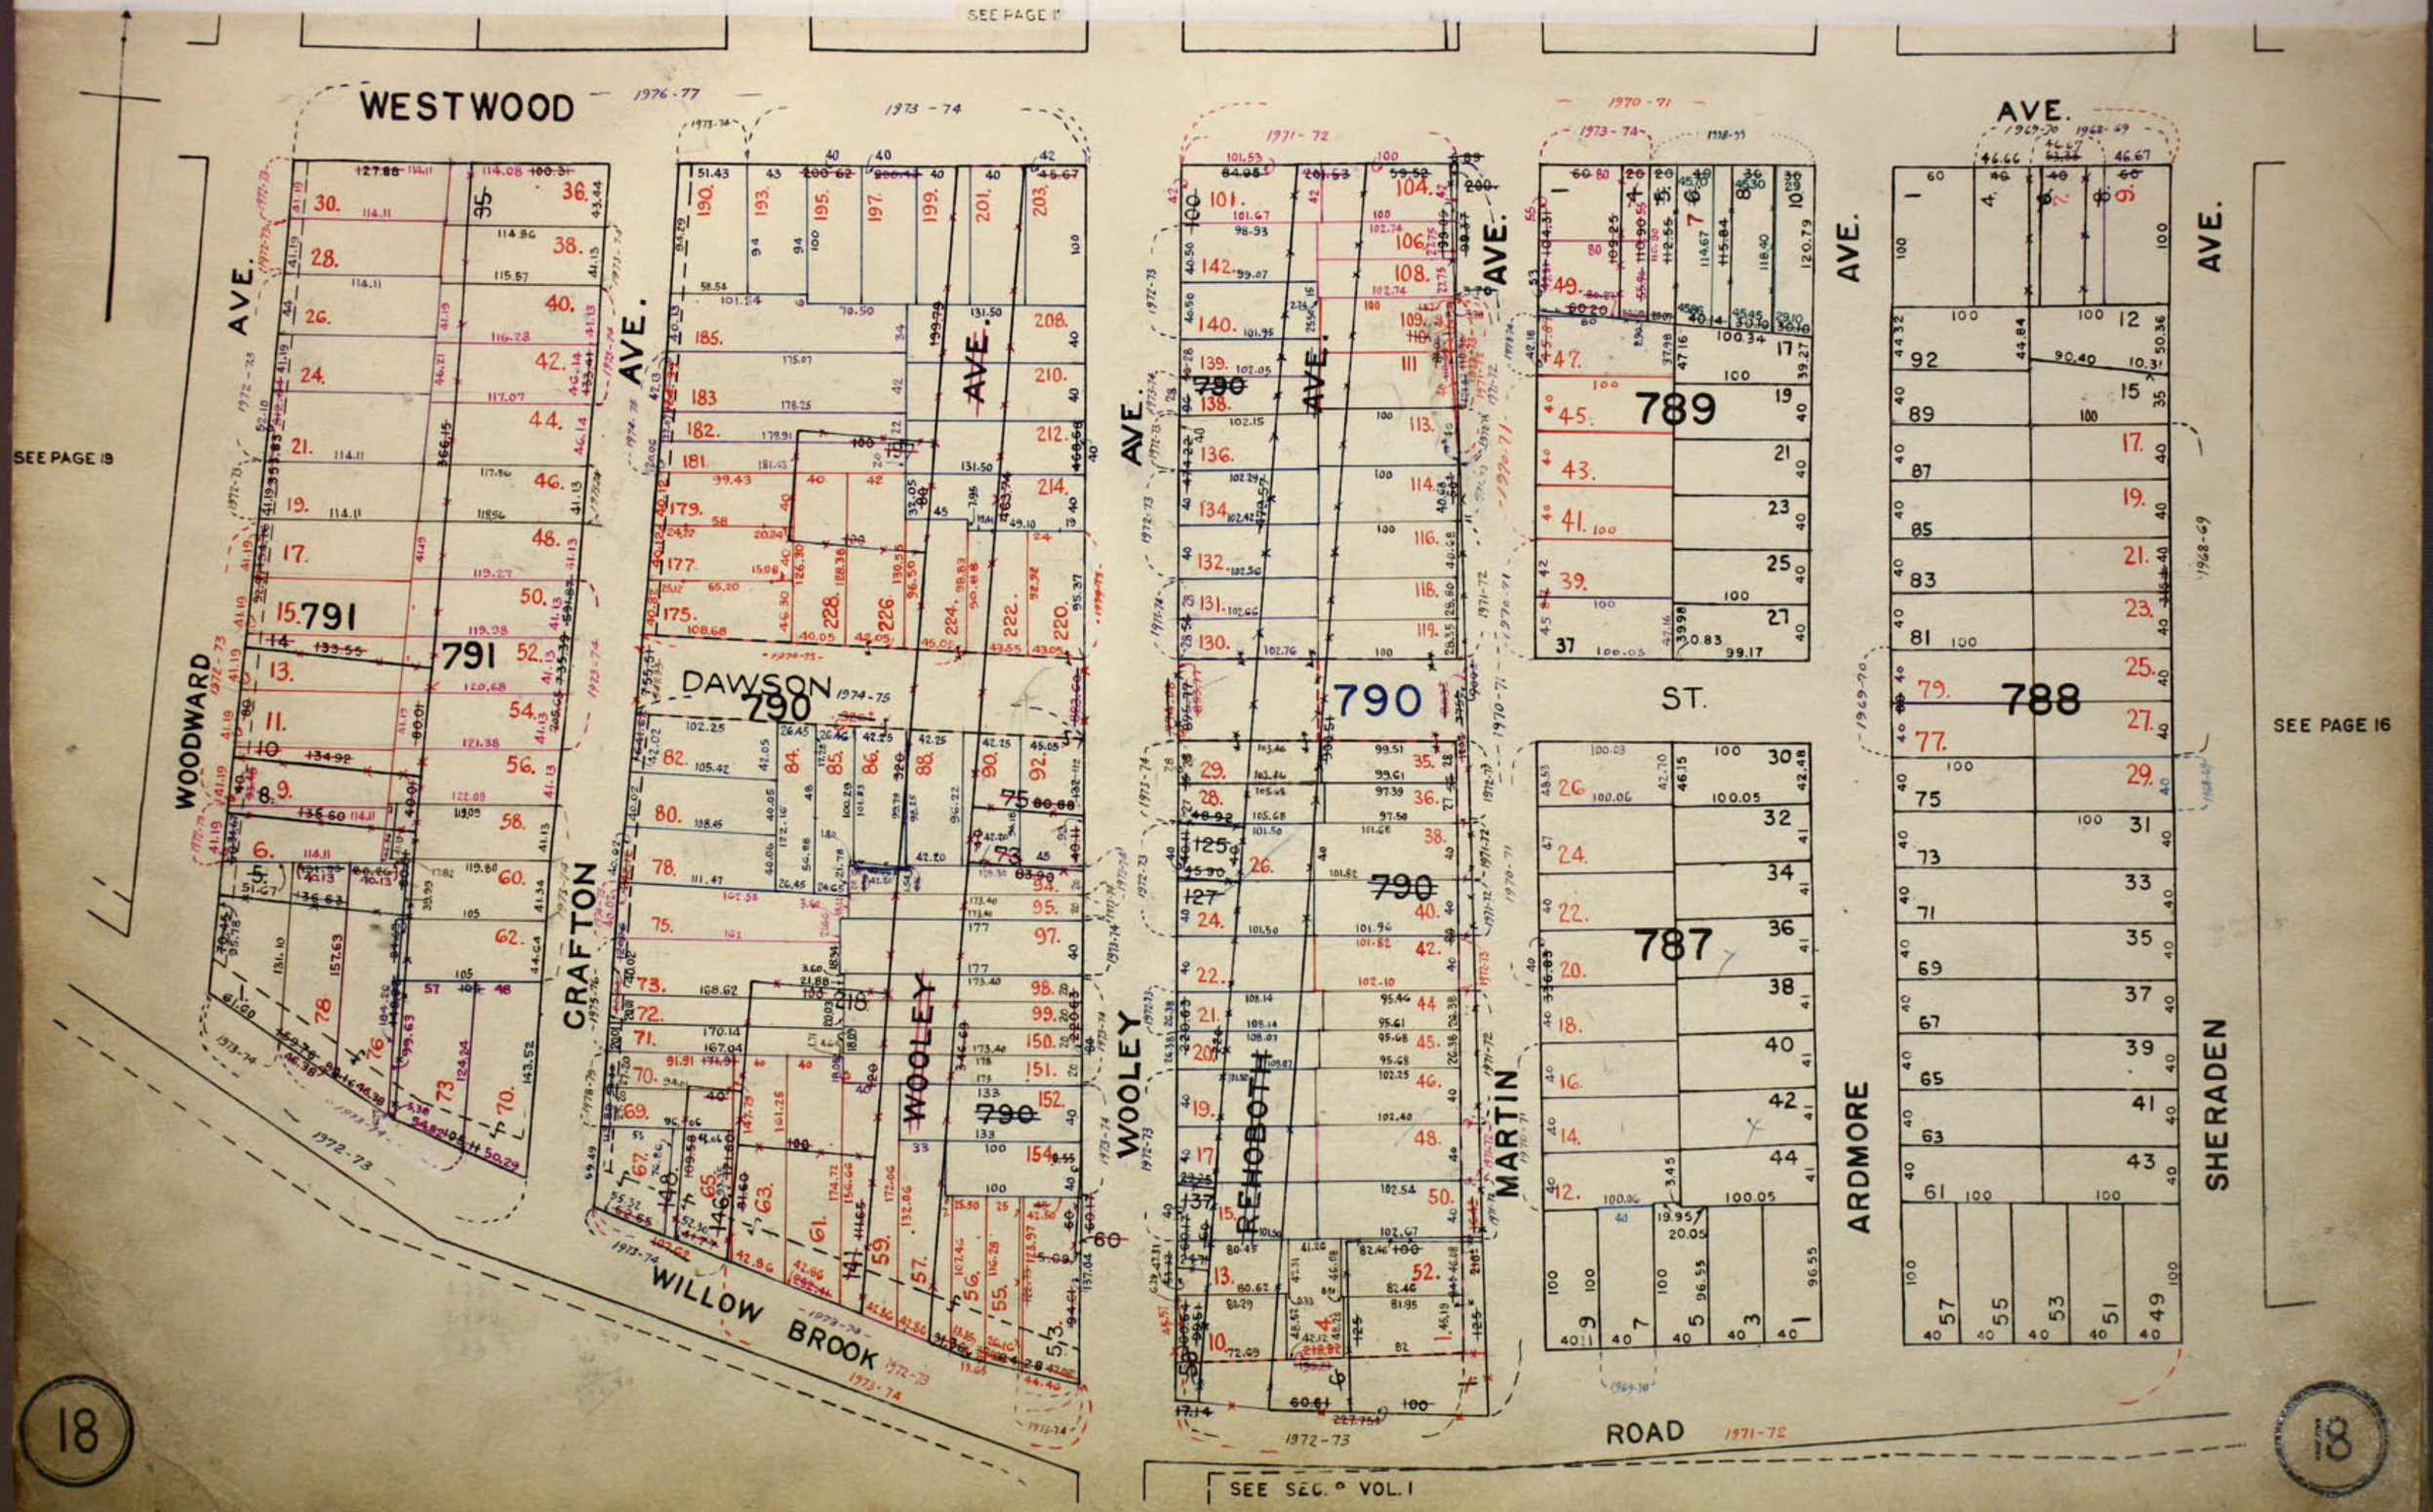
SEE PAGE 18
SEE PAGE 19
SEE PAGE 16
SEE SEC. 9 VOL. I
WESTWOOD
WOODWARD AVE.
CRAFTON
DAWSON
WOOLEY
WILLOW BROOK
REHOBOTH
MARTIN
ST.
ARDMORE
ROAD
SHERADEN
791
790
789
788
787
18